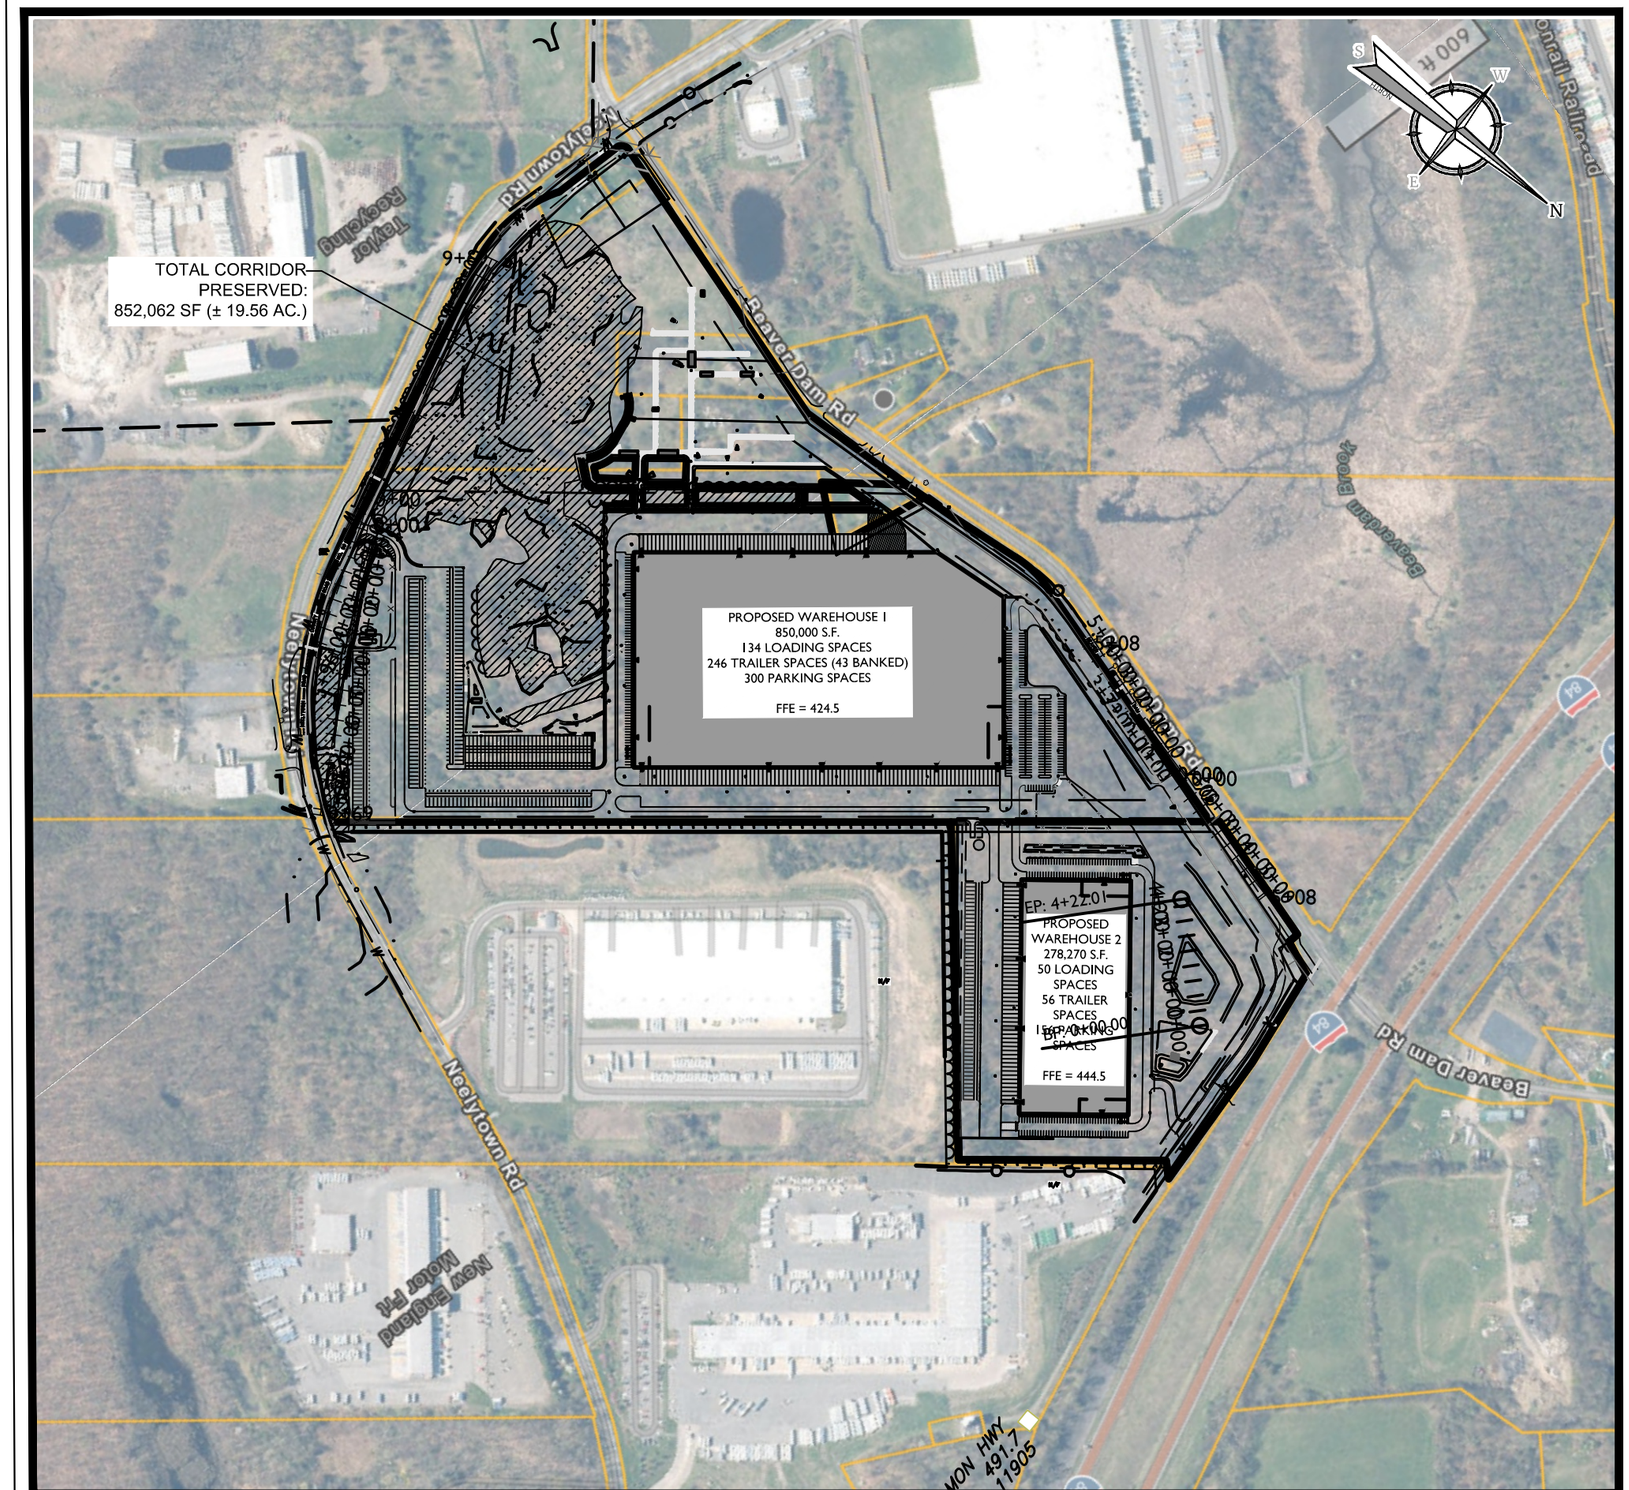

TOTAL CORRIDOR PRESERVED:
852,062 SF (± 19.56 AC.)

LEGEND

= AREA OF CORRIDOR PRESERVED

500 0 500

SCALE : 1" = 500'

UNAUTHORIZED ALTERATION OR ADDITION TO A SURVEY OR ENGINEERING MAP BEARING A LICENSED LAND SURVEYOR OR PROFESSIONAL ENGINEER IS A VIOLATION OF SECTION 7209, SUB-DIVISION 2, OF THE NEW YORK STATE EDUCATION LAW. ONLY MAPS WITH THE LAND SURVEYOR OR PROFESSIONAL ENGINEER'S SEAL ARE GENUINE TRUE AND CORRECT COPIES OF THE LAND SURVEYOR OR PROFESSIONAL ENGINEER'S ORIGINAL WORK AND OPINION.

2021\21000327A\Engineering\Exhibits\C-EXBT-ADJT-USES.dwg|C-04-Microhabitat EXHIBIT By: JWAGNER

Colliers
Engineering & Design
www.colliersengineering.com

Copyright © 2026, Colliers Engineering & Design | All Rights Reserved. This drawing and all the information contained herein is authorized for use only by the party for whom the services were contracted or to whom it is certified. This drawing may not be copied, reused, disclosed, distributed or relied upon for any other purpose without the express written consent of Colliers Engineering & Design.

Doing Business as MASER CONSULTING

811 PROTECT YOURSELF
ALL STATES REQUIRE NOTIFICATION OF EXCAVATORS, DESIGNERS, OR ANY PERSON PREPARING TO DISTURB THE EARTHS SURFACE ANYWHERE IN ANY STATE
Know what's below. Call before you dig. STATE REQUIRED FILE NUMBER
FOR STATE SPECIFIC DIRECT PHONE NUMBERS VISIT: WWW.CALL811.COM

REV	DATE	DRAWN BY	DESCRIPTION

STATE OF NEW YORK JESSE BARRETT COKELEY No. 090987 LICENSED PROFESSIONAL ENGINEER

Jesse Barrett Cokeley
NEW YORK LICENSED PROFESSIONAL ENGINEER
LICENSE NUMBER: 090987-1
COLLIERS ENGINEERING & DESIGN CT, P.C.
N.Y. C.O.A #: 0017609

SITE EXHIBIT
NEELYTOWN BD DEVELOPERS LLC
36-1-33, 36-1-11.221, 36-1-11.23, 36-1-11.212, 36-1-11.211, 36-1-11.1, 36-1-10.1, 33-1-91
TOWN OF MONTGOMERY
ORANGE COUNTY
NEW YORK

Colliers Engineering & Design
WOODCLIFF LAKE
300 Tice Boulevard
Suite 101
Woodcliff Lake, NJ 07677
Phone: 845.352.0411
COLLIERS ENGINEERING & DESIGN, ARCHITECTURE, LANDSCAPE ARCHITECTURE, SURVEYING CT, P.C. DOING BUSINESS AS MASER CONSULTING: ENGINEERING & LAND SURVEYING

SCALE:	DATE:	DRAWN BY:	CHECKED BY:
AS SHOWN	8/30/24	JW	JF

PROJECT NUMBER: 21000327A
DRAWING NAME: C-EXBT-ADJT-USES

SHEET TITLE:
CORRIDOR IDENTIFICATION EXHIBIT

SHEET NUMBER:
1 of 1